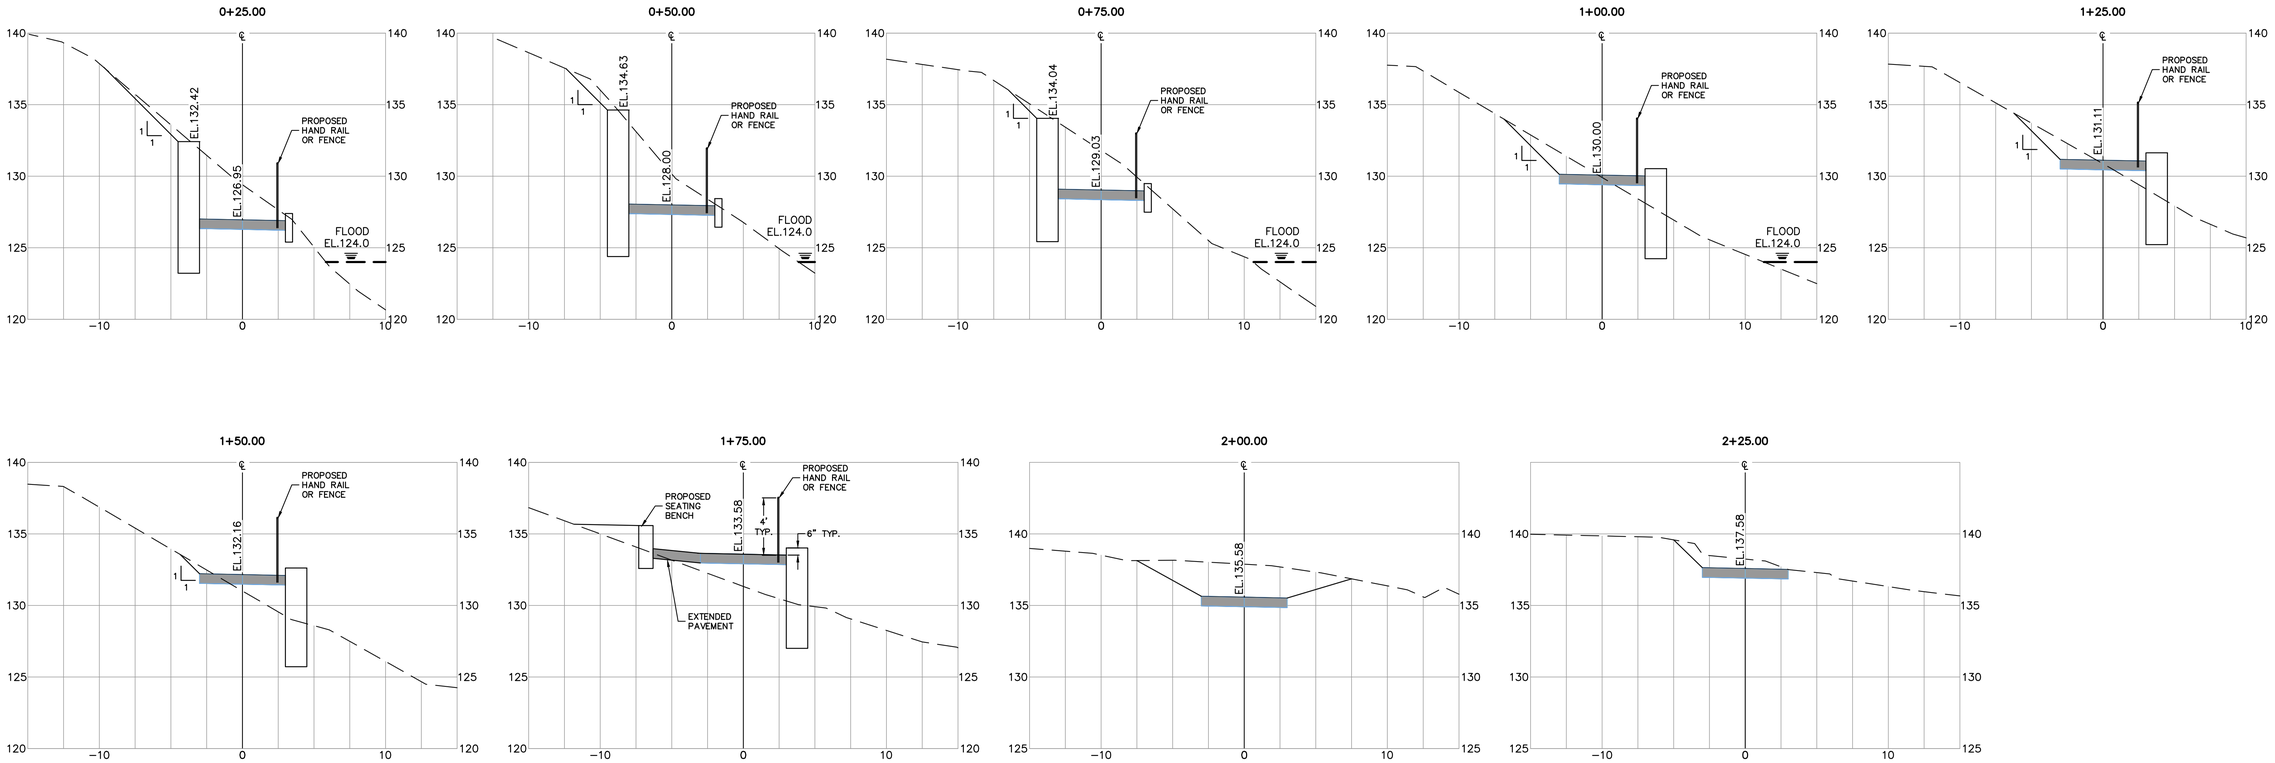

0+12.85
SCALE: HORIZ. 1"=5'
SCALE: VERT. 1"=5'

REV.	DESCRIPTION	DATE

EVE MARIE MANCUSO, P.E
PROFESSIONAL ENGINEER
N.J. Lic. No. GE36525

BROOKER ENGINEERING, PLLC
CONSULTING ENGINEERS
LAND USE · DEVELOPMENT · STRUCTURAL · HYDROLOGICAL · SURVEYING
76 LAFAYETTE AVENUE
SUFFERN, NEW YORK 10901
phone: (845) 357-4411 fax: (845) 357-1896
65 RAMAPO VALLEY ROAD
MAHWAH, NEW JERSEY 07430
phone: (201) 684-1221 fax: (201) 684-1223

FOOTBRIDGE AND WALKING PATH AT MILL POND

BOROUGH OF PARK RIDGE
BERGEN COUNTY, NEW JERSEY

CROSS SECTIONS

Job number: PKR0151
Drawn by: AP
Checked by: EM
Original Date: 5/19/11
Last Revised Date: 6/6/11
Scale: AS SHOWN
Drawing Number: 2