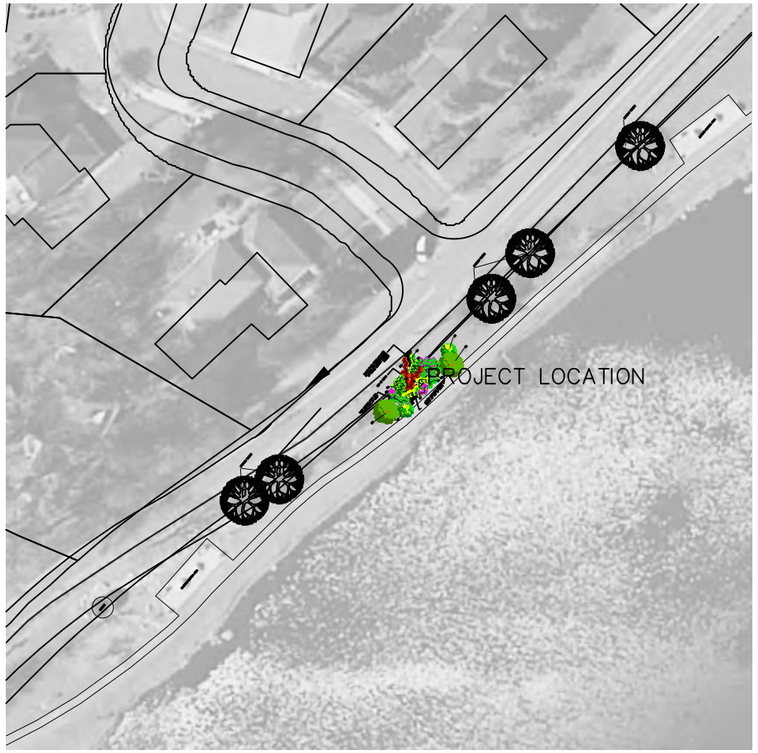

KEY MAP
1"=300'

PLANT LIST and LEGEND

KEY	QTY.	BOTANICAL NAME	COMMON NAME	SIZE
AC	2	Amelanchier canadensis	Serviceberry	#3 Can
AG	5	Andropogon gerardii	Big Bluestem	#2 Can
AN	7	Aster novi–belgii	New England Aster	#2 Can
BT	3	Baptista tinctoria	Wild Indigo	#2 Can
CA	5	Calamagrostis canadensis	Bluejoint Grass	#2 Can
CC	1	Cercis canadensis	Redbuds	#7 Can
CE	1	Celtis occidentalis	Hackberry	1.5" dia.
CO	2	Cephalanthus occidentalis	Buttonbush	#3 Can
EM	4	Eupatorium maculatum	Boneset	#2 Can
EP	4	Eupatorium purpureum	Joe–Pye Weed	#3 Can
HM	5	Hibiscus moscheutos	Rose–mallow	#2 Can
LC	3	Lobelia cardinalis	Cardinal Flower	#2 Can
LS	5	Liatris spicata	Blazing Star	#2 Can
MD	5	Monarda didyma	Wild Bergamont	#2 Can
SN	5	Sorghastrum nutans	Indiangrass	#2 Can
SS	8	Solidago sempervirens	Seaside Goldenrod	#2 Can
VN	3	Veronia noveboracensis	Ironweed	#3 Can
VT	3	Viburnum trilobum	Cranberrybush Viburnum	#3 Can

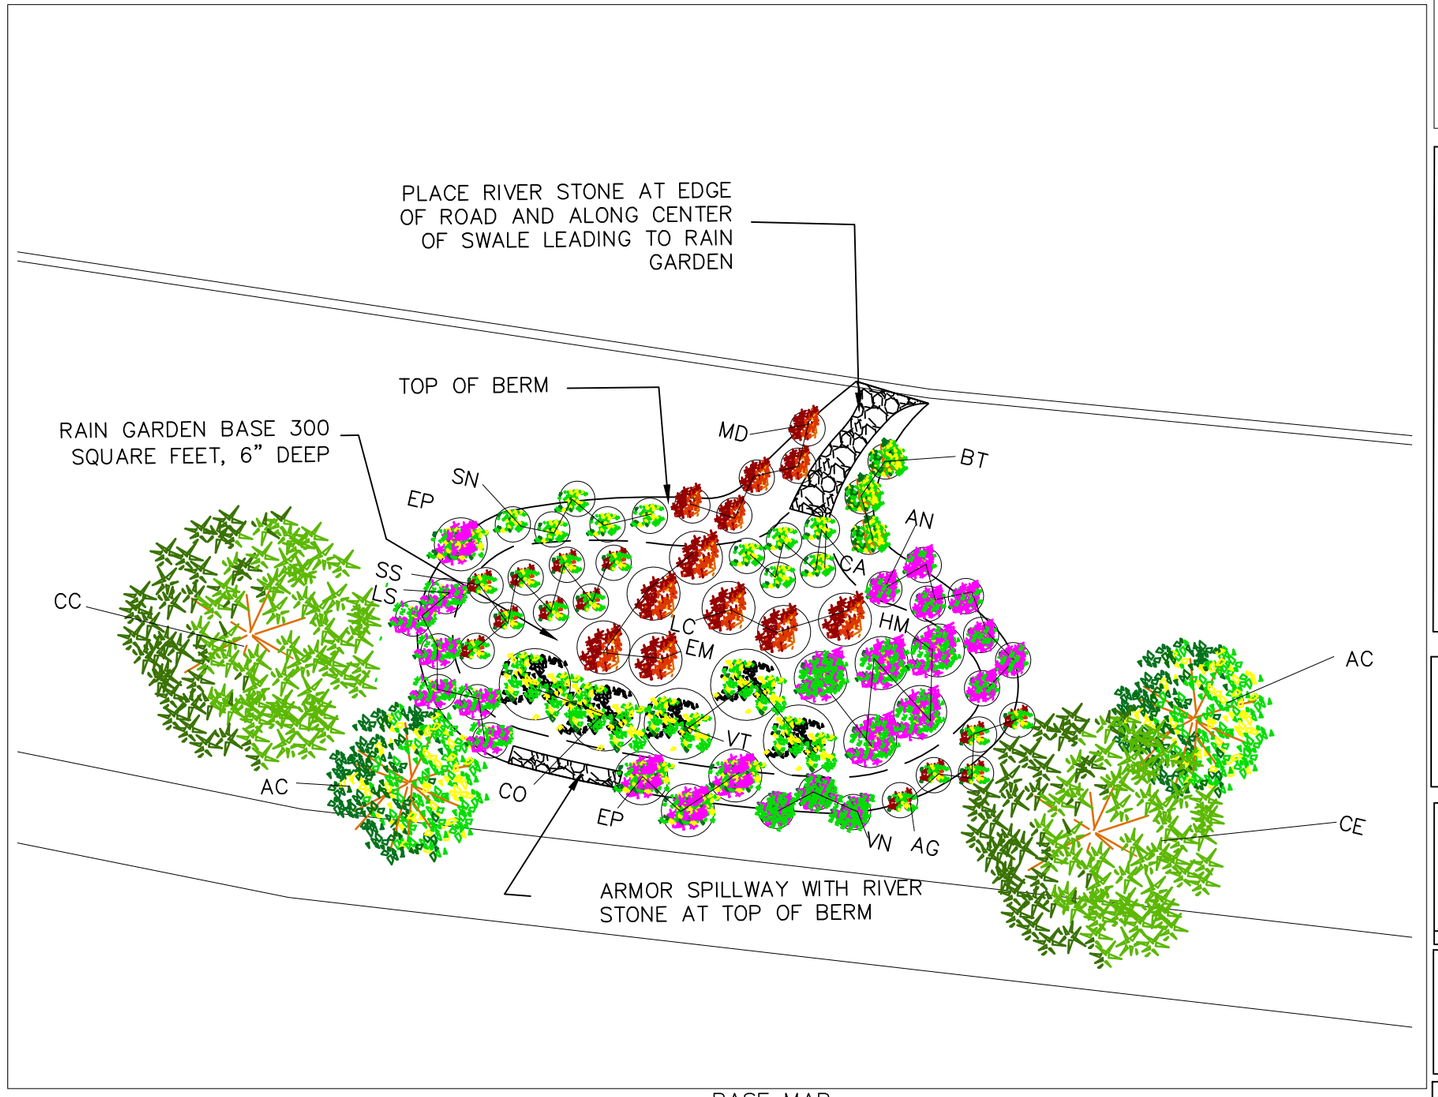

BASE MAP
1"=10'

BRIGETTE BOGART
PLANNING & DESIGN PROFESSIONALS LLC
648 GODWIN AVENUE, SUITE #2 MIDLAND PARK, NJ 07432
MAIN LINE: 201-485-3365
WWW.BOGARTPLANNING.COM

Park Ridge Green Team

PROJECT TITLE

BOROUGH OF PARK RIDGE
WILDLIFE INTERACTION PLAN

BERGEN COUNTY NEW JERSEY

DRAWING TITLE

RAIN GARDEN

Rev	Description	Date	Dwn

GRAPHIC SCALE: 1" = 10'-0"

0 5' 10' 20'

BRIGETTE BOGART PP, AICP, CGW
NEW JERSEY LIC. NO. 5679

PROJECT NUMBER 2012.30
SHEET NUMBER 1 OF 1
DATE CREATED: JANUARY 10, 2014
CREATED BY: BRIGETTE BOGART
DITIGAL DRAWING FILE

2013 COPYRIGHT BB – NOT TO BE REPRODUCED